




T:\001_Design Team 2003_Small_Schemes_Projects\Strathdearn Primary\Tomatin - YCHVS049\2 Drawings\CAD\LIVE\YCHVS049_LIVE_400 SERIES.dwg 14/12/2021 ANSI A (8.50 x 11.00 inches)

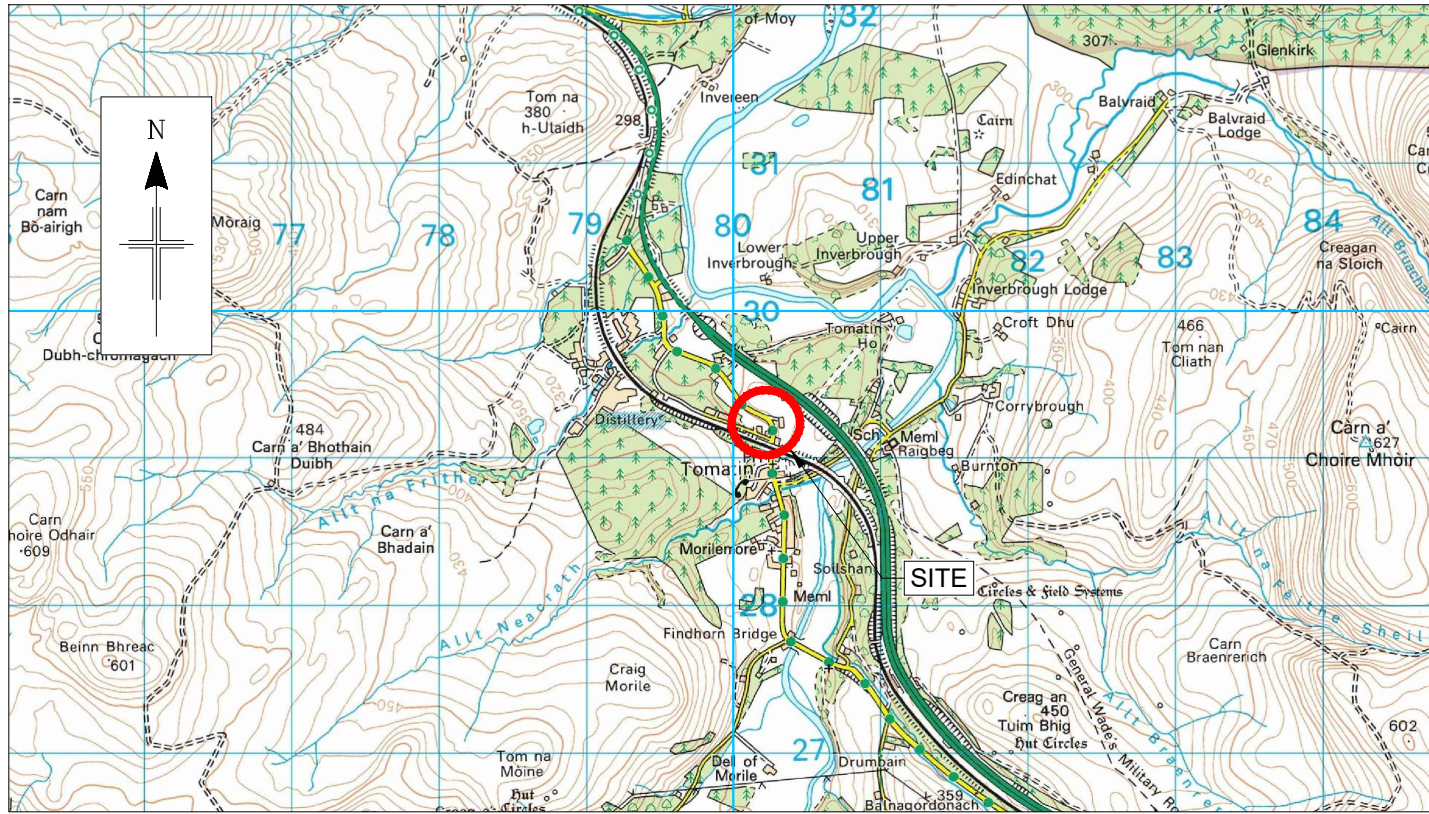


LOCATION PLAN
SCALE 1:50,000

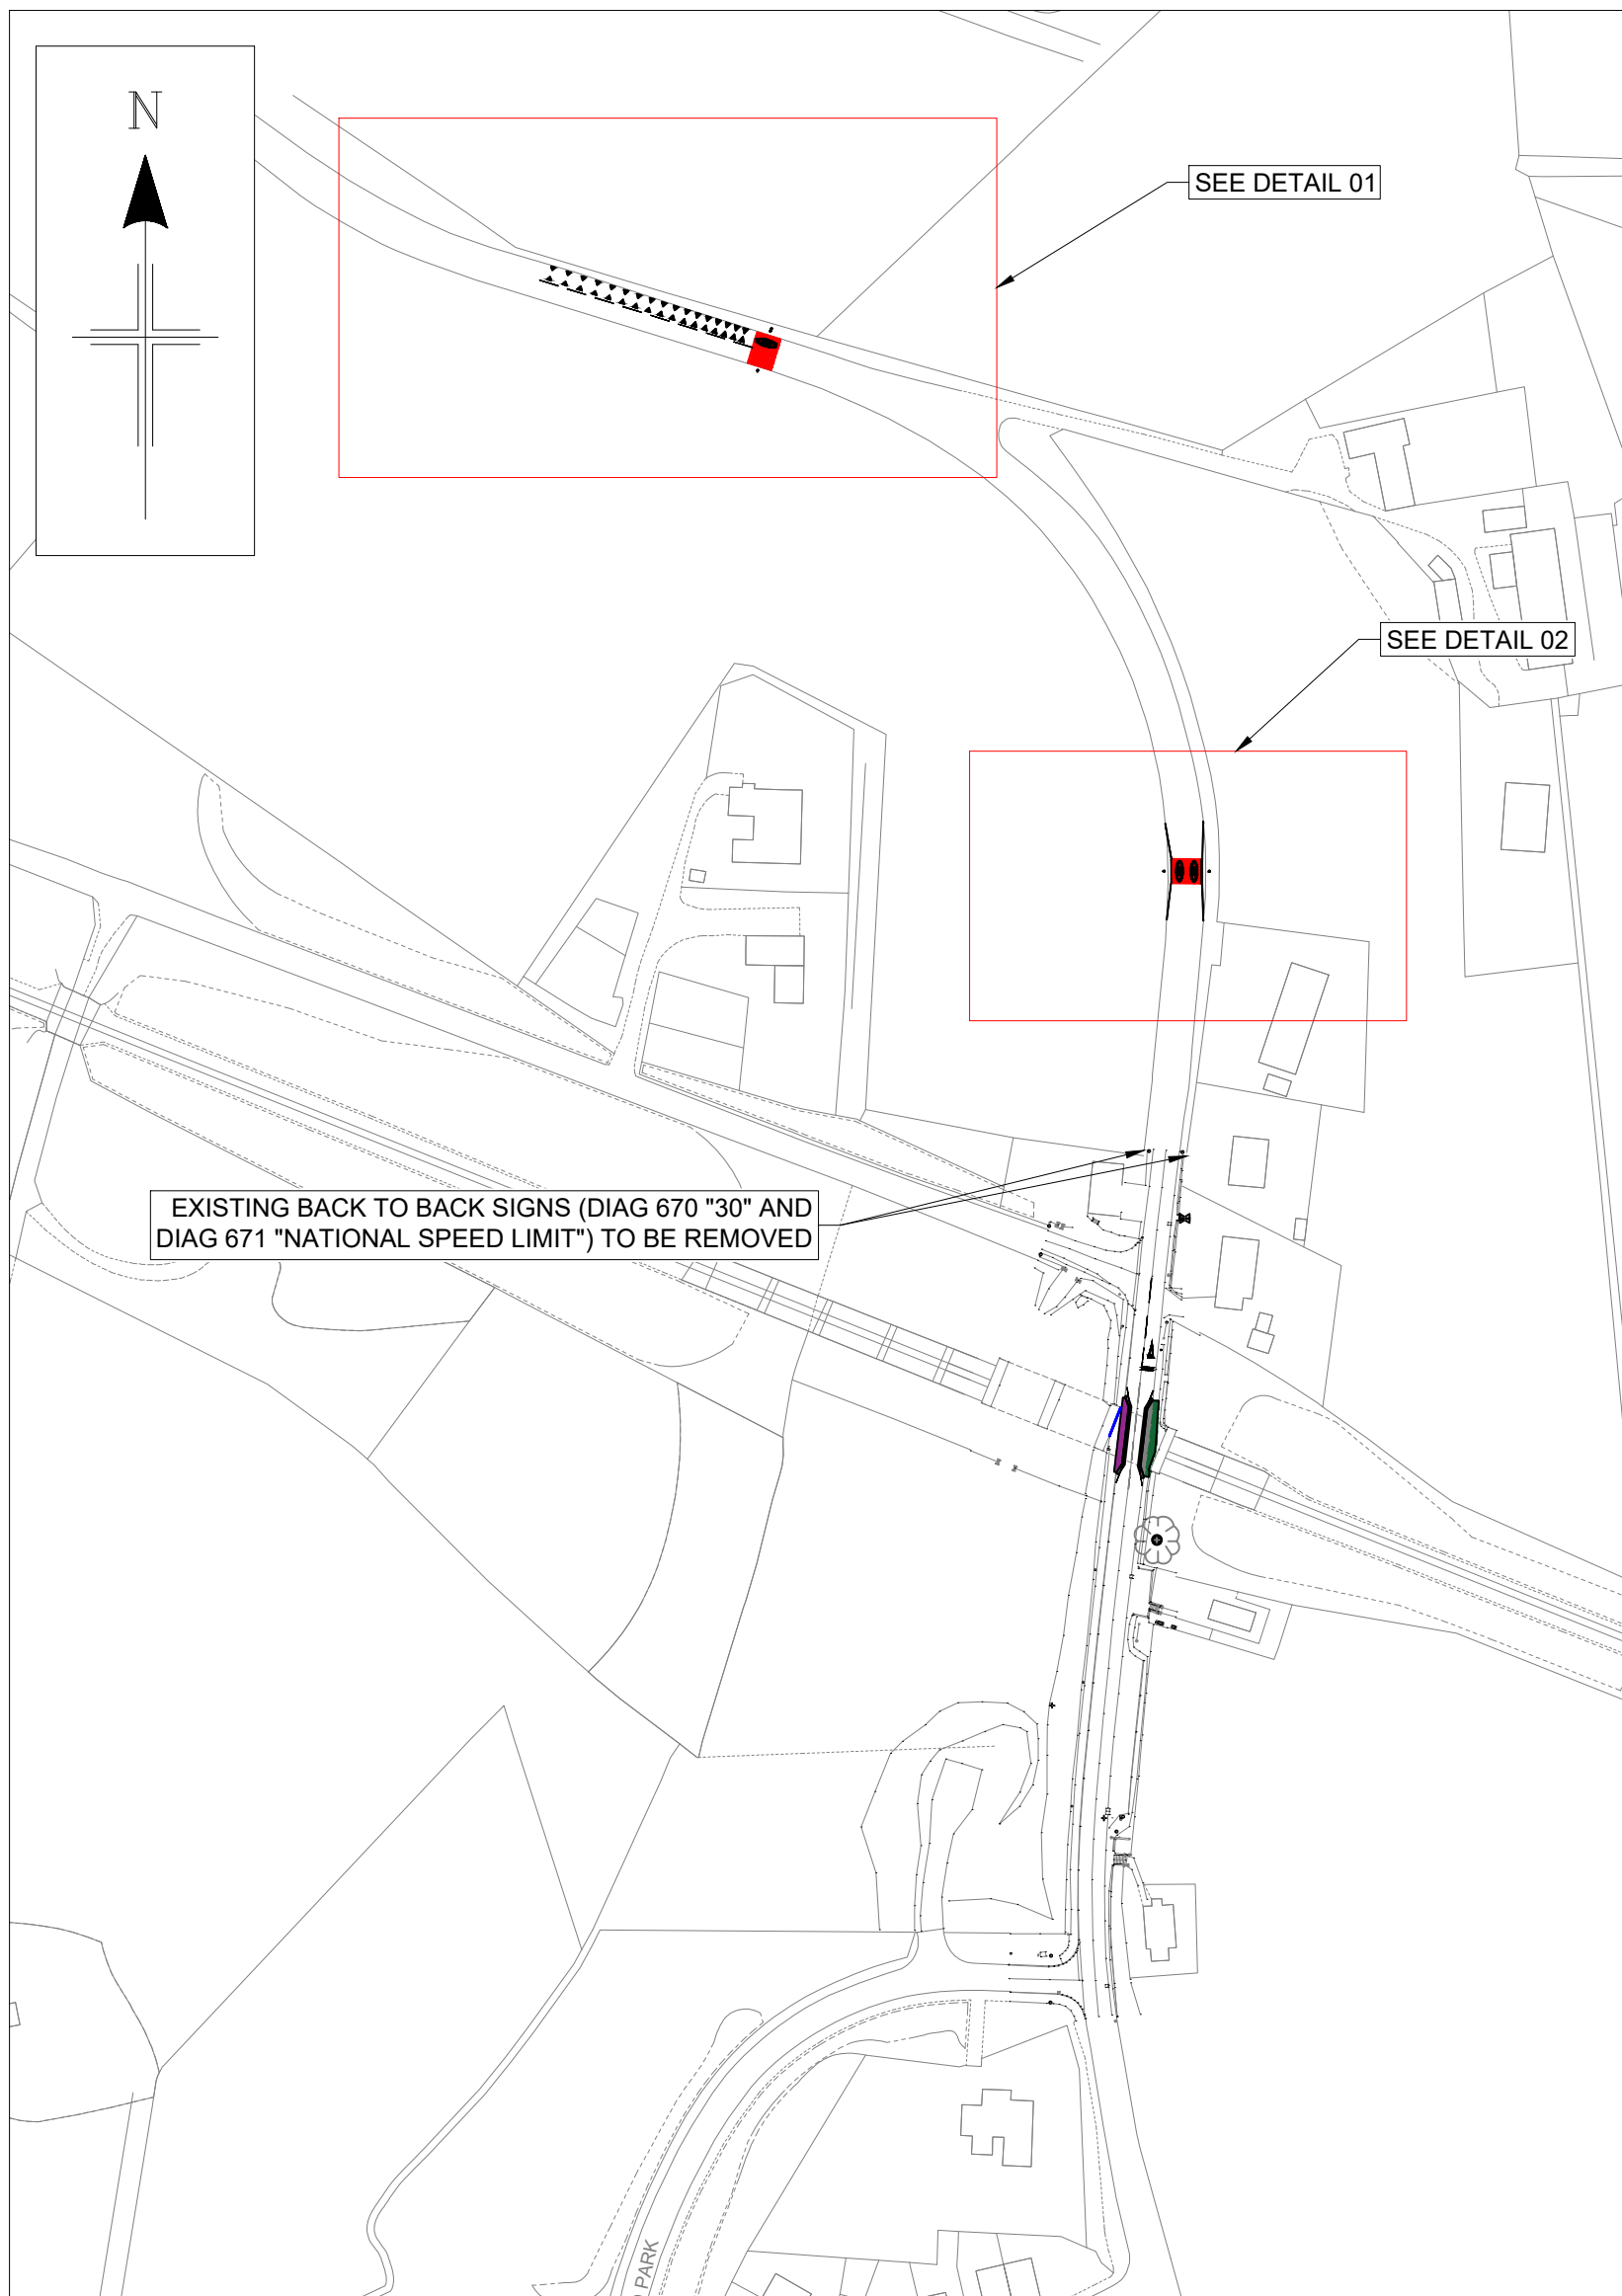


GENERAL LAYOUT
SCALE 1:1500

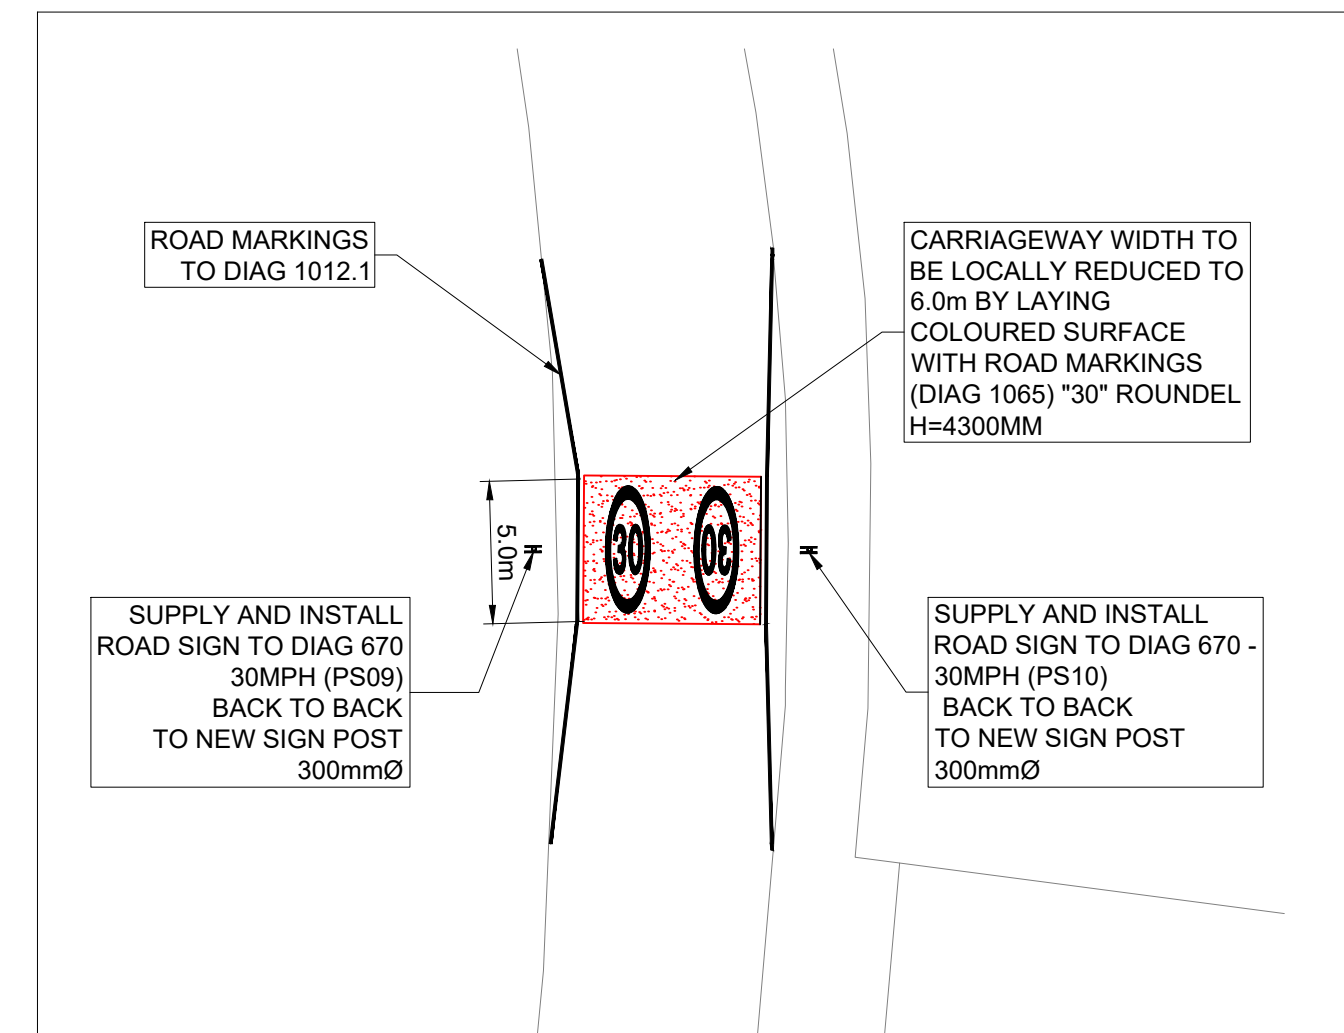

DETAIL 02
1:250

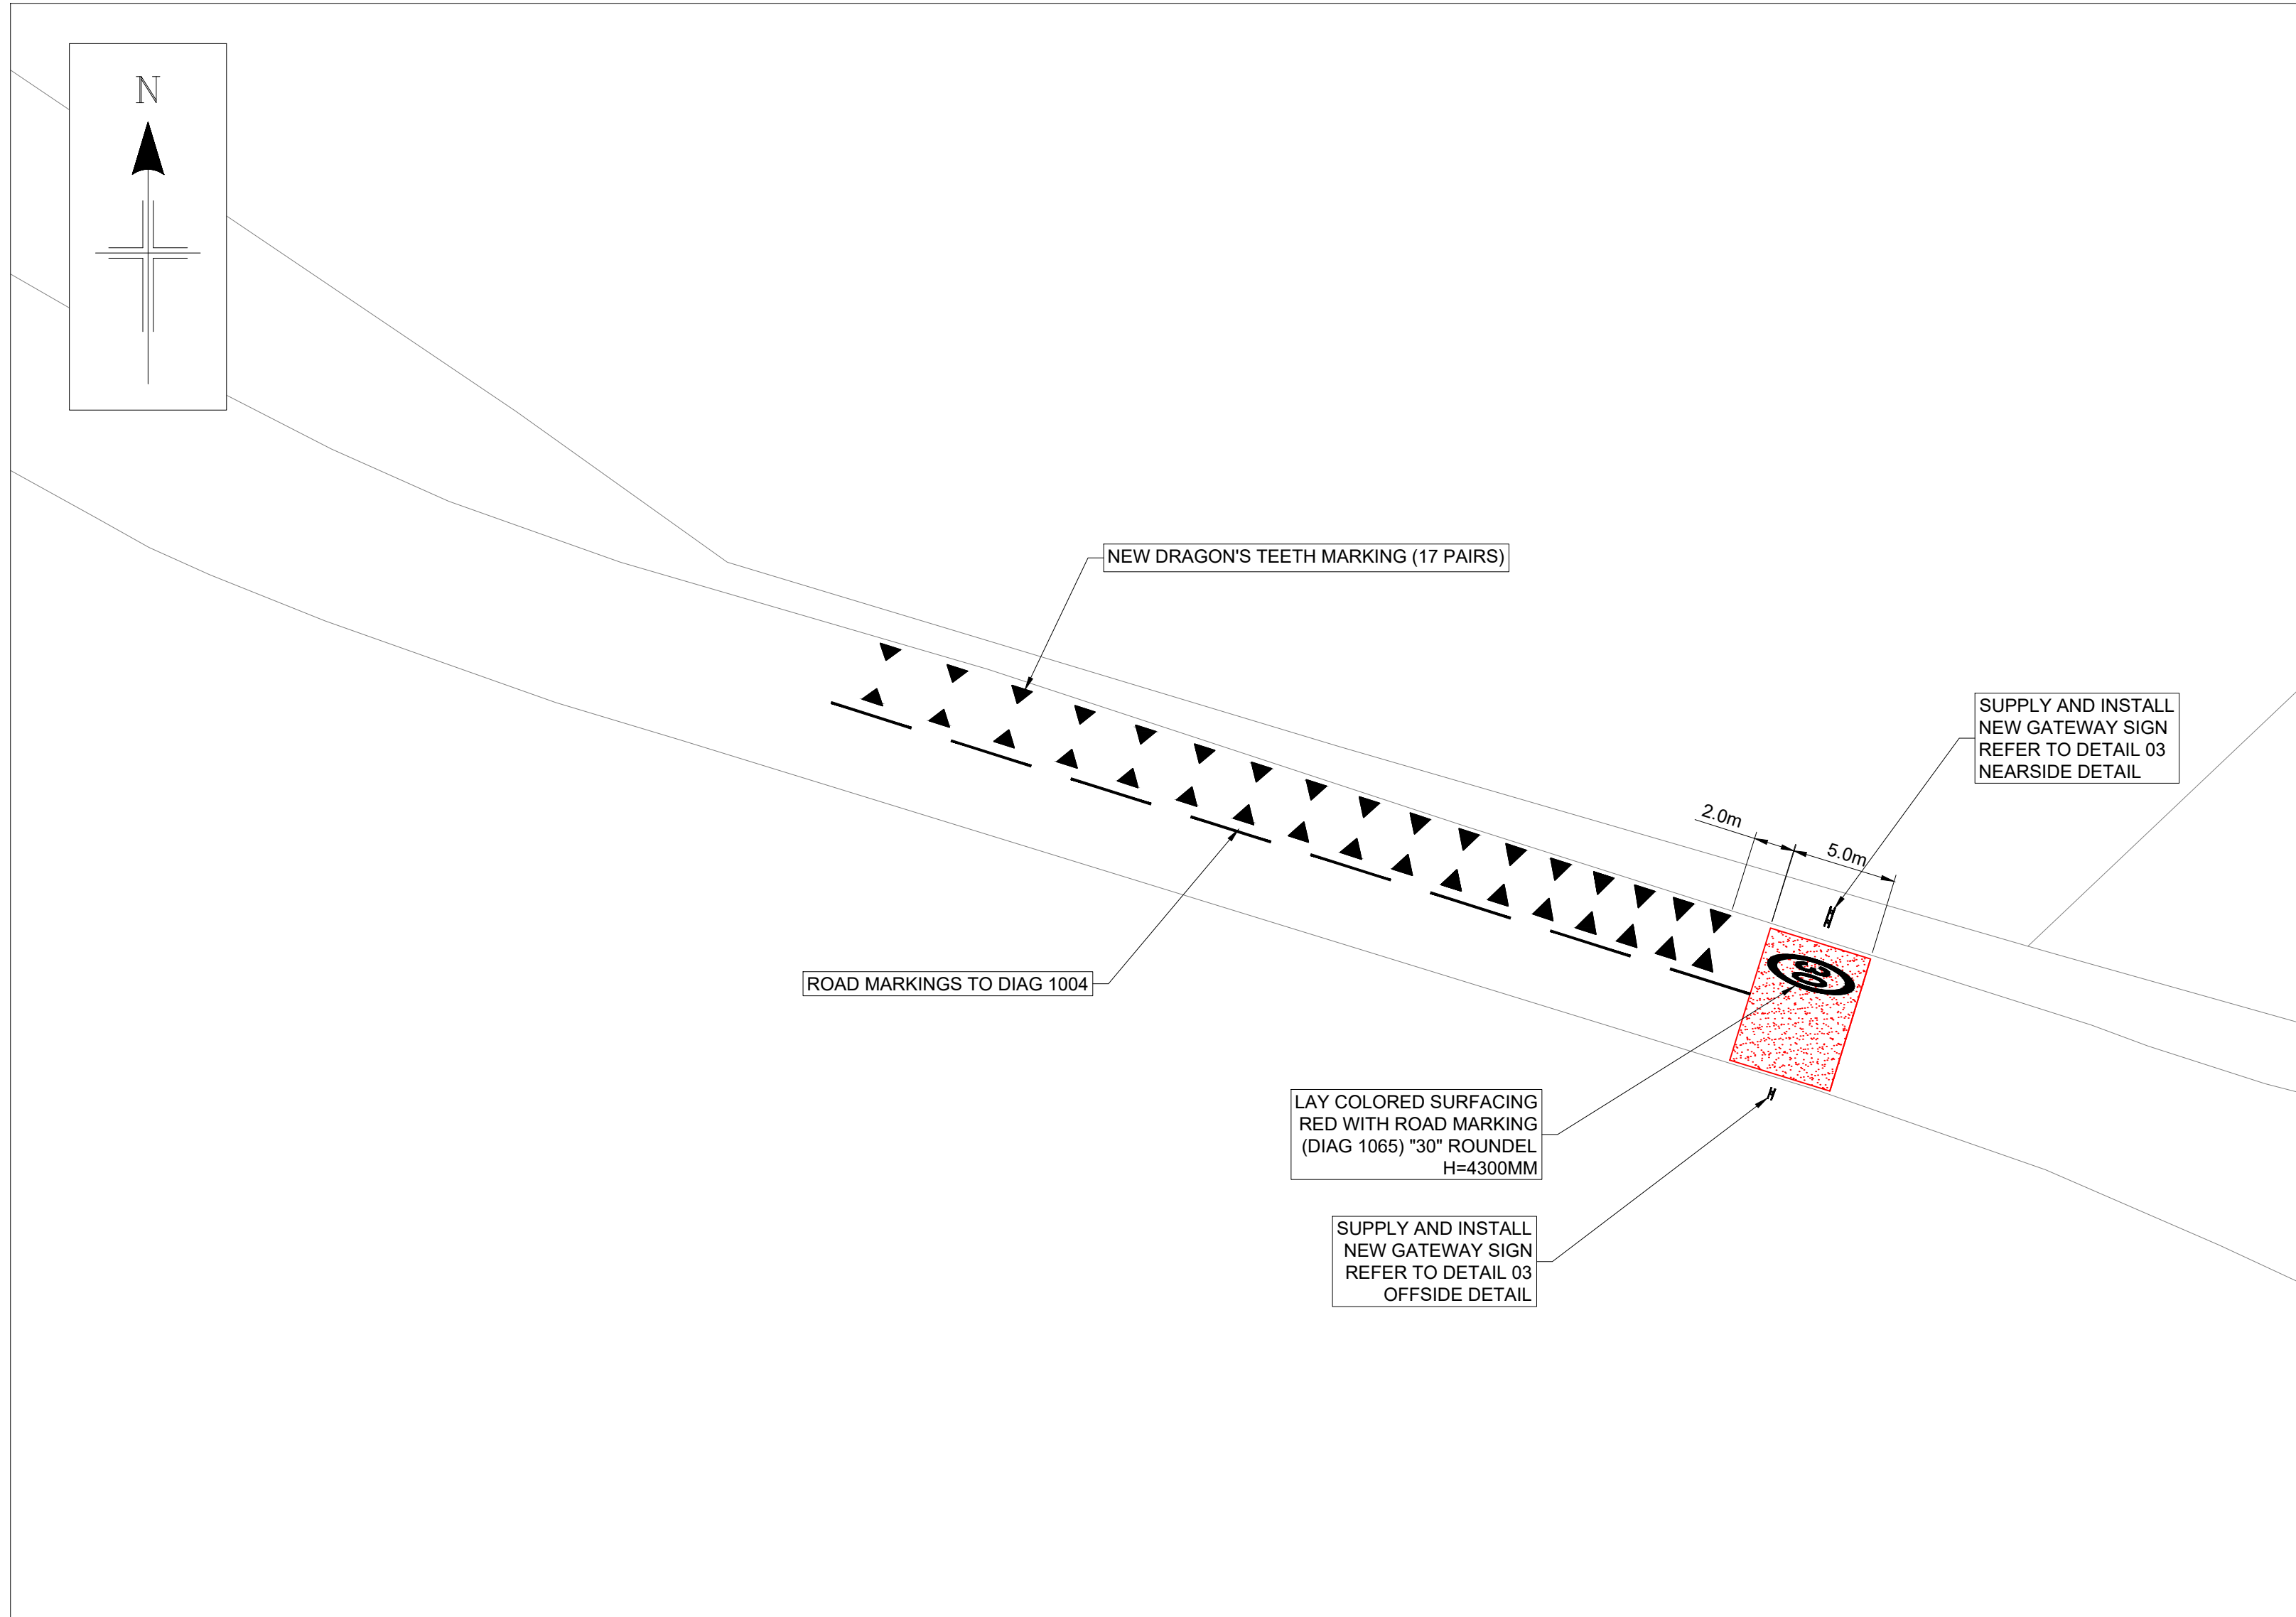

DETAIL 01
SCALE 1:250

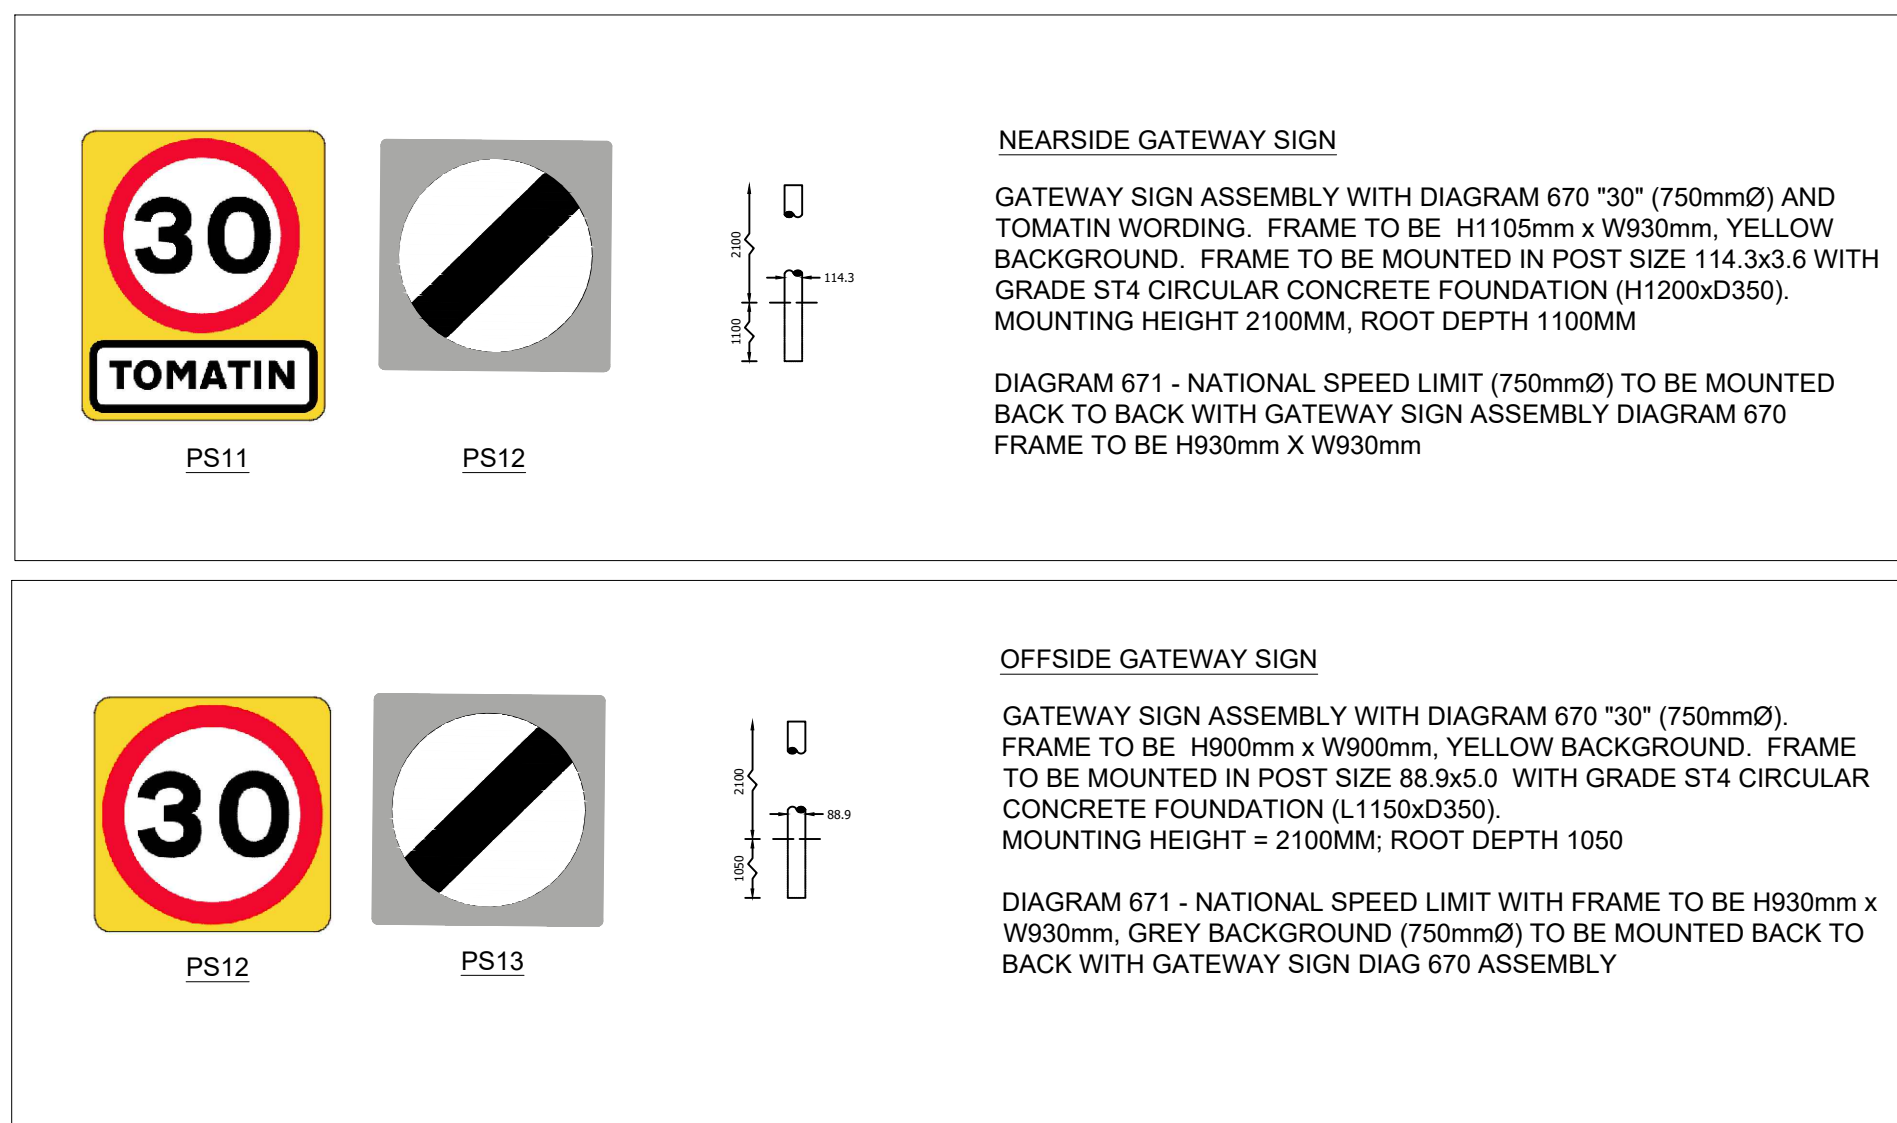

DETAIL 03
NTS

COPYRIGHT, DESIGNS and PATENTS ACT 1988:
THIS DRAWING MAY NOT BE REPRODUCED, COPIED OR USED IN ANY WAY WITHOUT THE WRITTEN PERMISSION OF THE DIRECTOR OF DEVELOPMENT AND INFRASTRUCTURE.
© THE HIGHLAND COUNCIL
© CROWN COPYRIGHT AND DATABASE RIGHTS 2019 OS 100023389. YOU ARE GRANTED A NON-EXCLUSIVE, ROYALTY FREE, REVOCABLE LICENCE SOLELY TO VIEW THE LICENSED DATA FOR NON-COMMERCIAL PURPOSES FOR THE PERIOD WHICH THE HIGHLAND COUNCIL MAKES IT AVAILABLE. YOU ARE NOT PERMITTED TO COPY, SUB-LICENSE, DISTRIBUTE, SELL OR OTHERWISE MAKE AVAILABLE THE LICENSED DATA TO THIRD PARTIES IN ANT FORM. THIRD PARTY RIGHTS TO ENFORCE THE TERMS OF THIS LICENCE SHALL BE RESERVED TO THE OS.

DO NOT SCALE FROM DRAWING.
ALL DIMENSIONS ARE IN mm UNLESS OTHERWISE STATED.

NOTES

1.

TENDER
ISSUE

A	TENDER ISSUE	ALG	BS	10/12/21
REV	REVISION DETAILS	DRAWN BY	CHECK BY	DATE



INFRASTRUCTURE,
ENVIRONMENT & ECONOMY

PROJECT DESIGN UNIT
COUNCIL BUILDINGS
HIGH STREET
DINGWALL IV15 9QN

PHONE: 01349 868800
E-MAIL: PDU.DT2@highland.gov.uk

PROJECT
CYCLING, WALKING AND
SAFER STREETS AT
STRATHDEARN
PRIMARY SCHOOL

TITLE
EXTENSION OF 30MPH
GATEWAY SIGN

SCALE AS SHOWN	ORIGINAL SIZE A1 (594 x 841)
DRAWN ALG	DATE 10/12/2021
CHECKED BS	DATE 10/12/2021
PROJECT No.	YCHVS3049
DRAWING No.	406
REVISION	A