



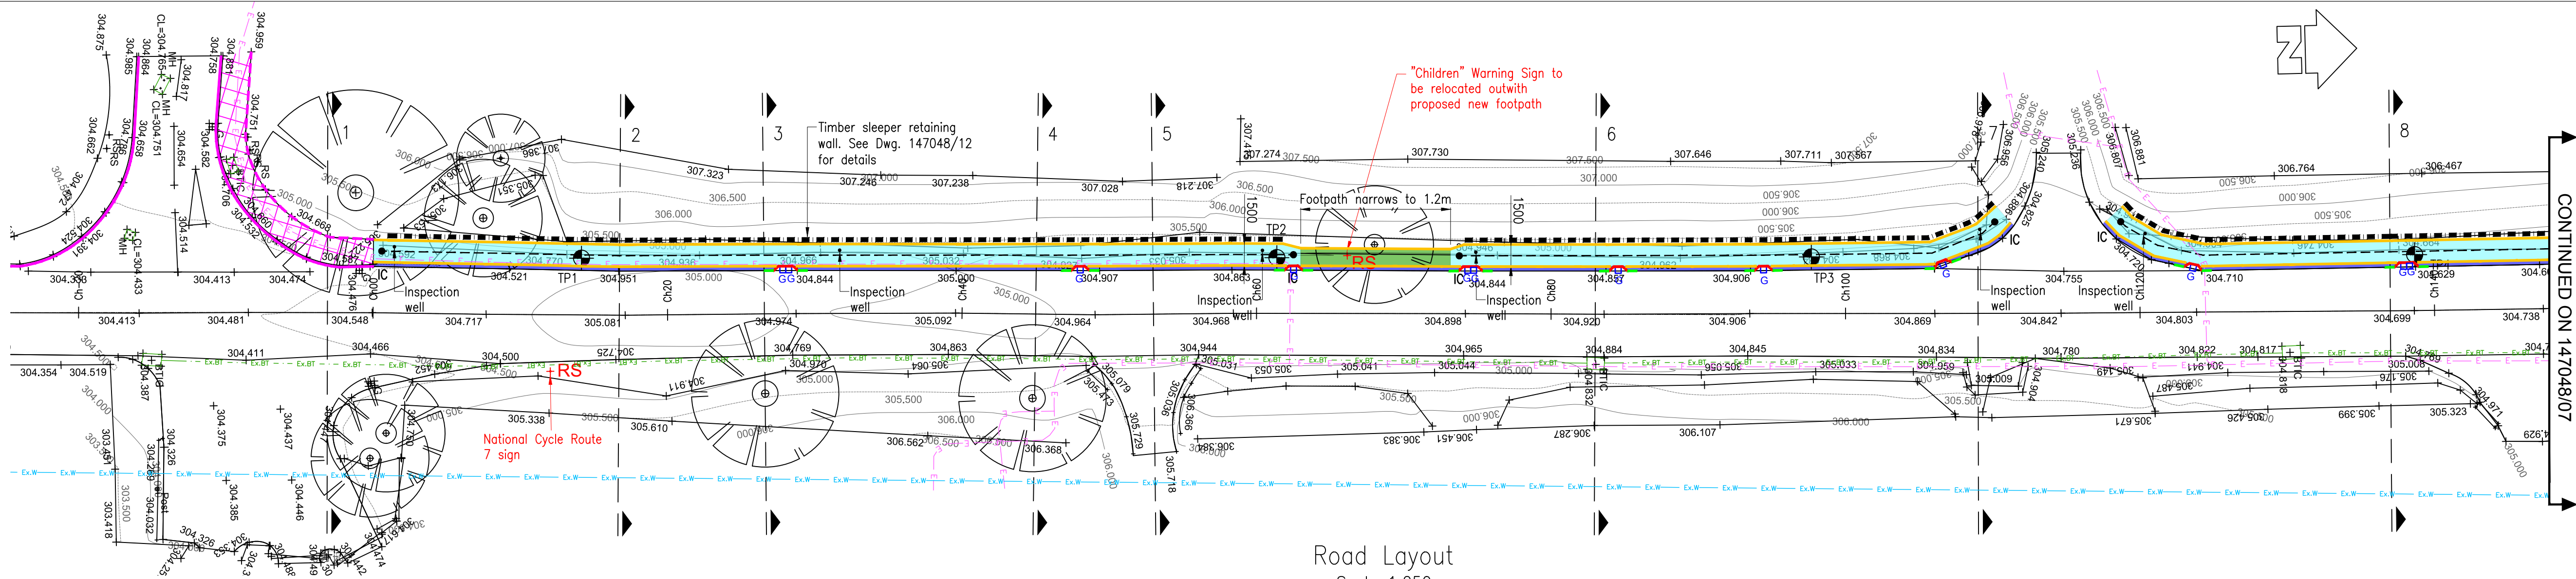


Road Layout
Scale 1:250


- Key For Plan:
- Existing path
 - Existing full height kerb
 - Existing heel kerb
 - Proposed new footpath (1500 wide)
 - Proposed new footpath with tree root protection (1200 wide)
 - Proposed new 300mm wide verge
 - Proposed Full Height Kerb HB255
 - Proposed Timber Edging Post (See Dwg. 147048/12 for details)
 - Proposed Dropper Kerb (255x125 - 175x130)
 - Retaining Wall
 - Services - Electricity - Existing
 - Services - Telecom - Existing
 - Services - Water Main - Existing
 - Location of existing road sign
 - Filter Trench - 235m total length
 - Trial Pit location
- Key For Sections:
- Existing ground profile
 - Existing road
 - Proposed new footpath
 - Proposed ground profile
- Infiltration Test results to BRE Digest 365
- | TP1 | 0.14m/hr |
|-----|----------|
| TP2 | 0.10m/hr |
| TP3 | 0.09m/hr |
| TP4 | 0.13m/hr |
| TP5 | 0.11m/hr |

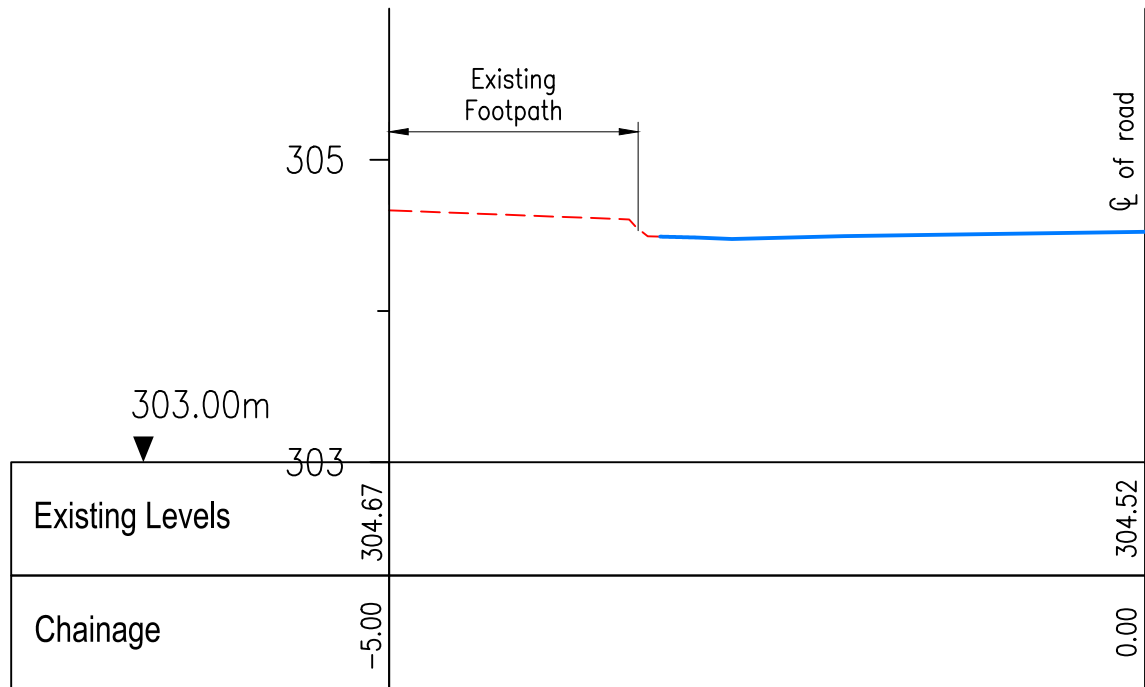


SECTION 1 - Ch-3
Scale 1:50

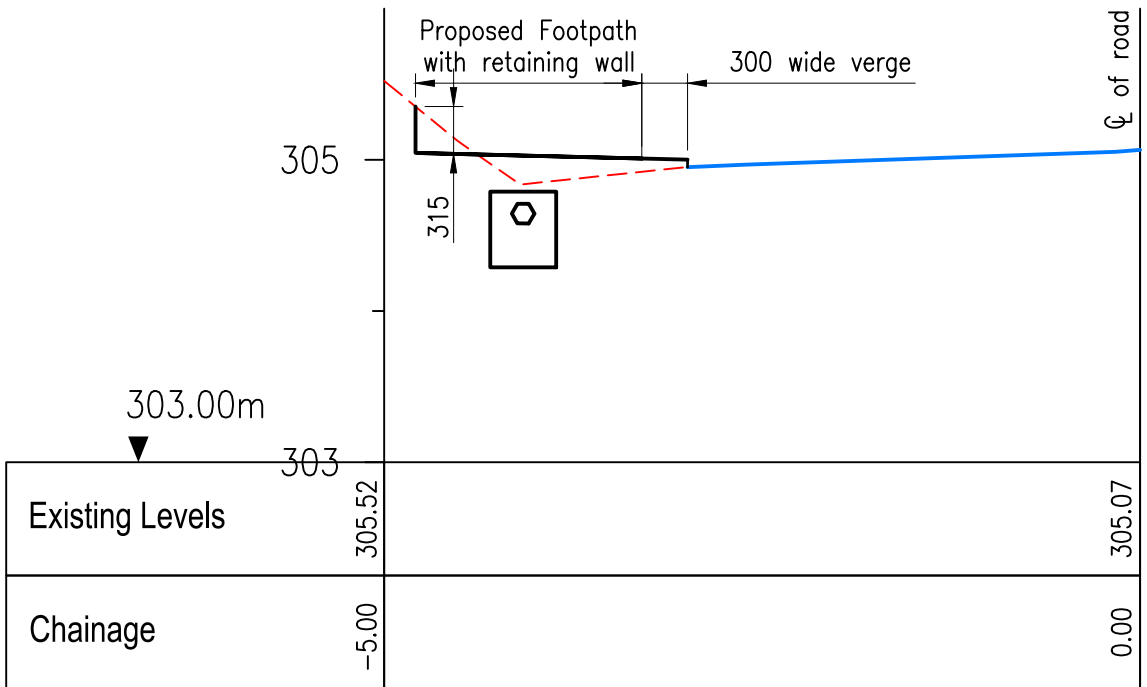


SECTION 2 - Ch17
Scale 1:50

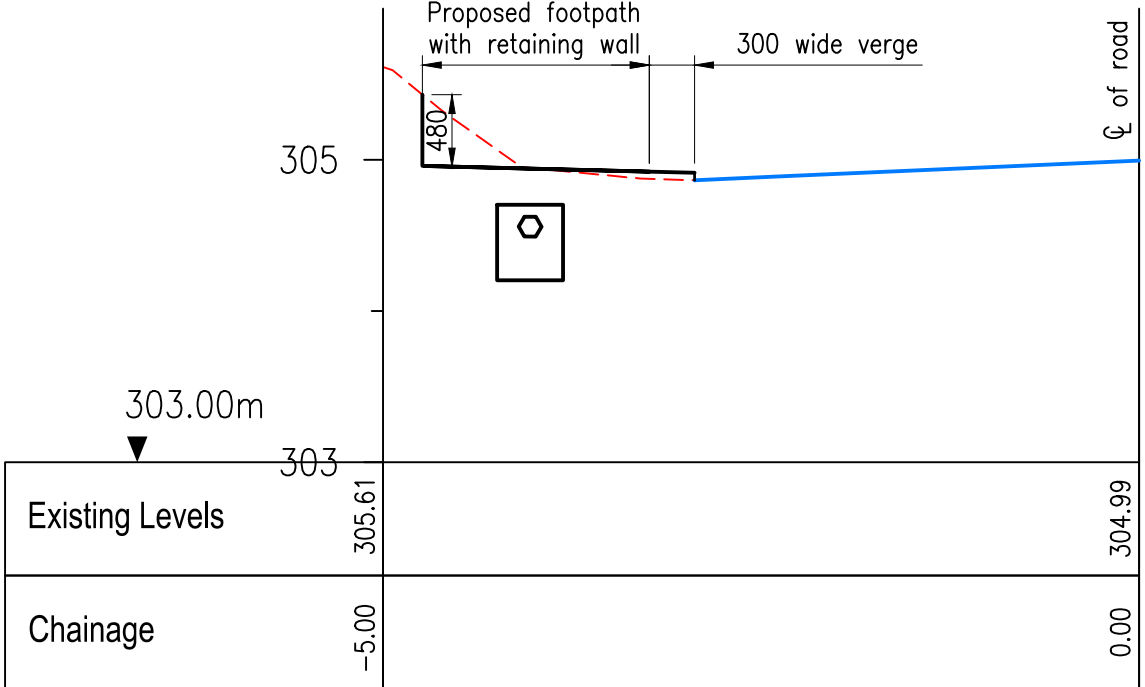


SECTION 3 - Ch27
Scale 1:50

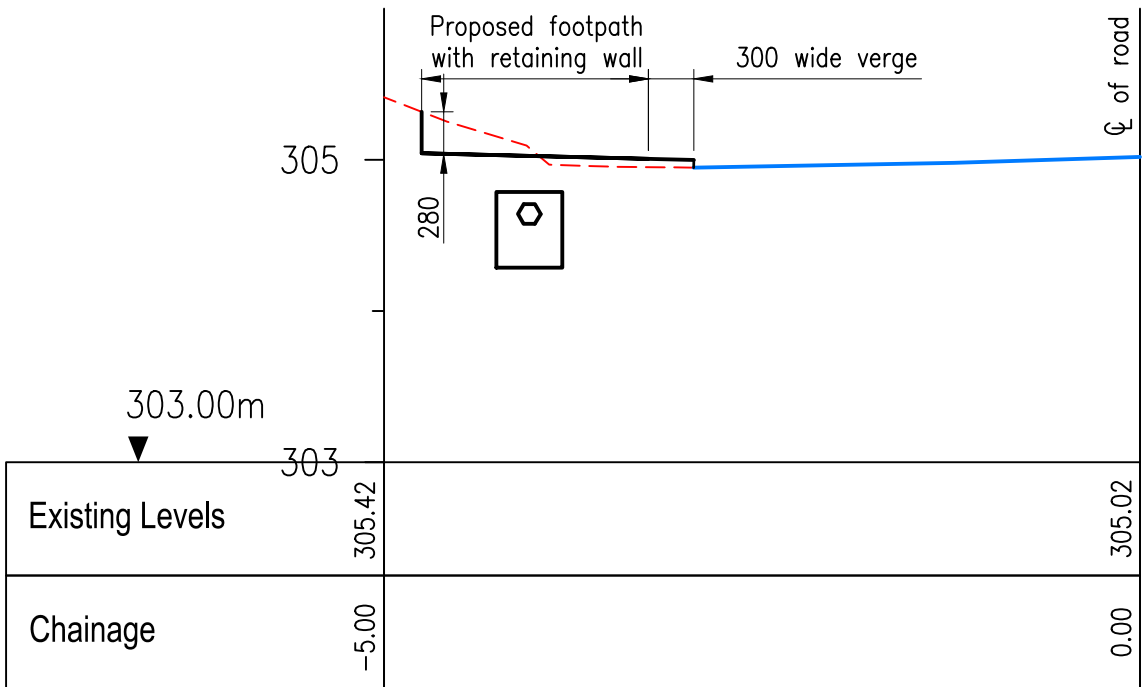


SECTION 4 - Ch45
Scale 1:50

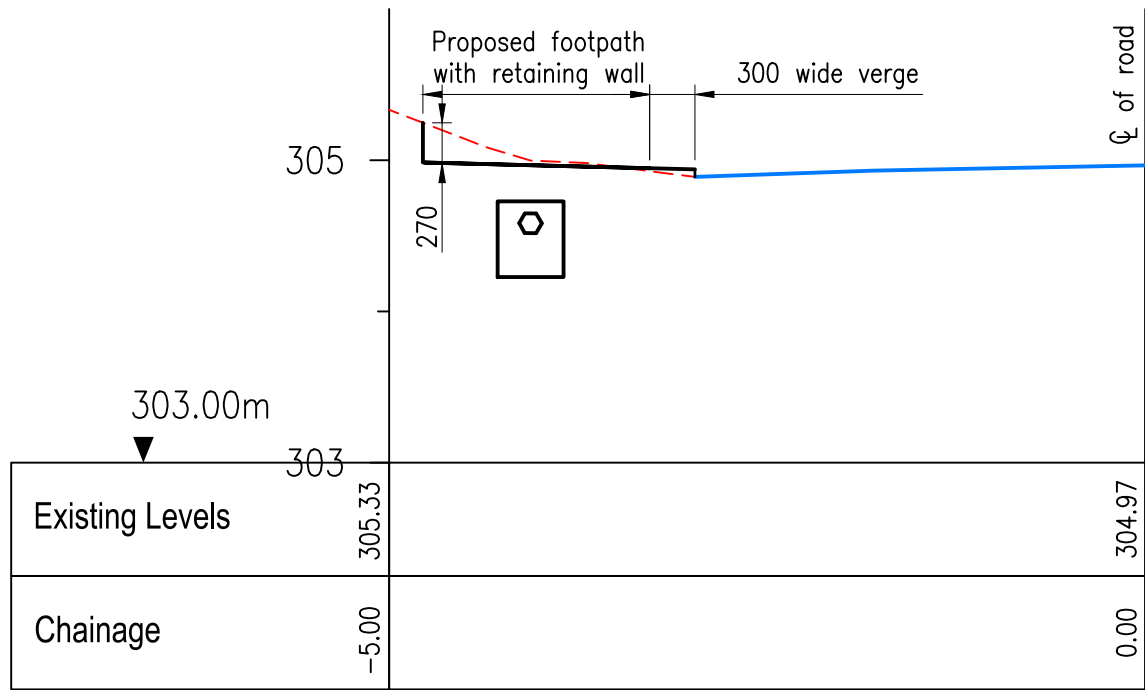


SECTION 5 - Ch53
Scale 1:50

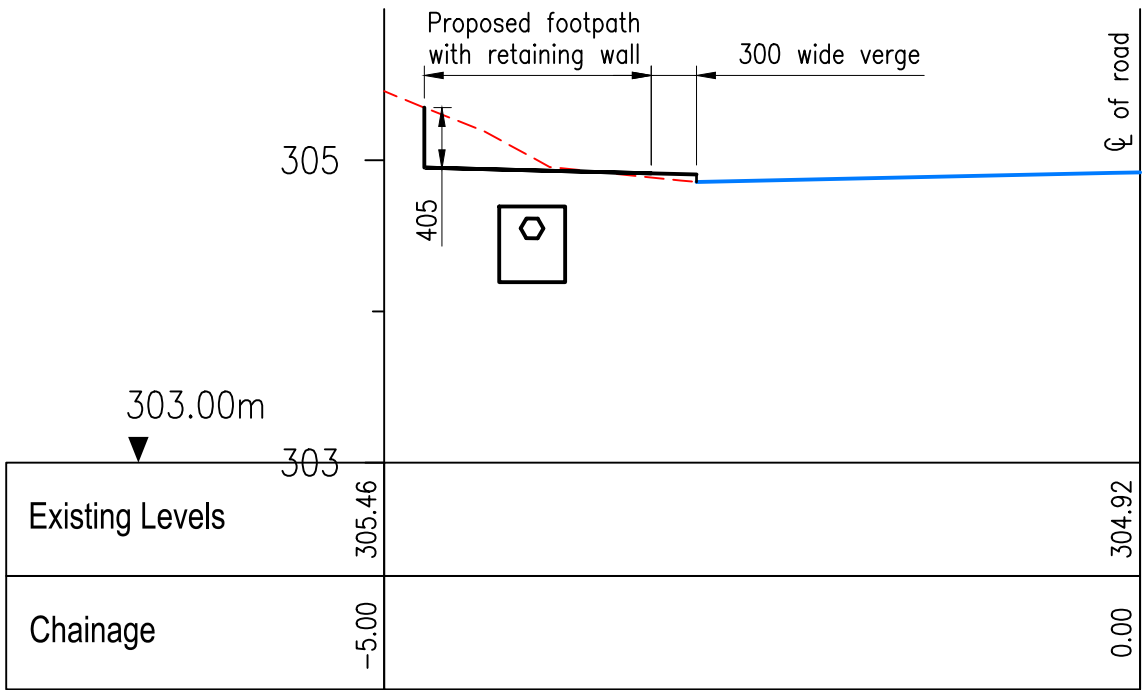

SECTION 6 - Ch83
Scale 1:50

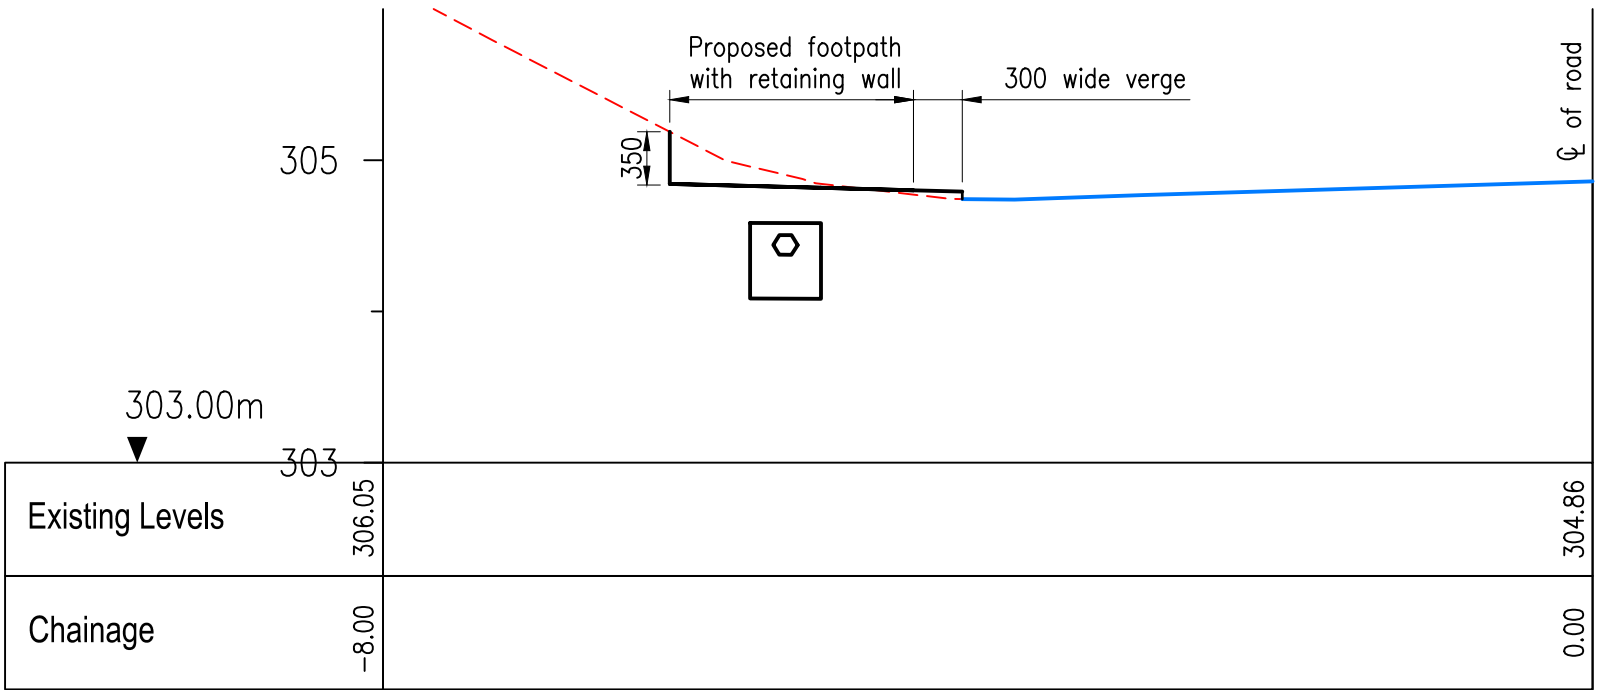

SECTION 7 - Ch109
Scale 1:50

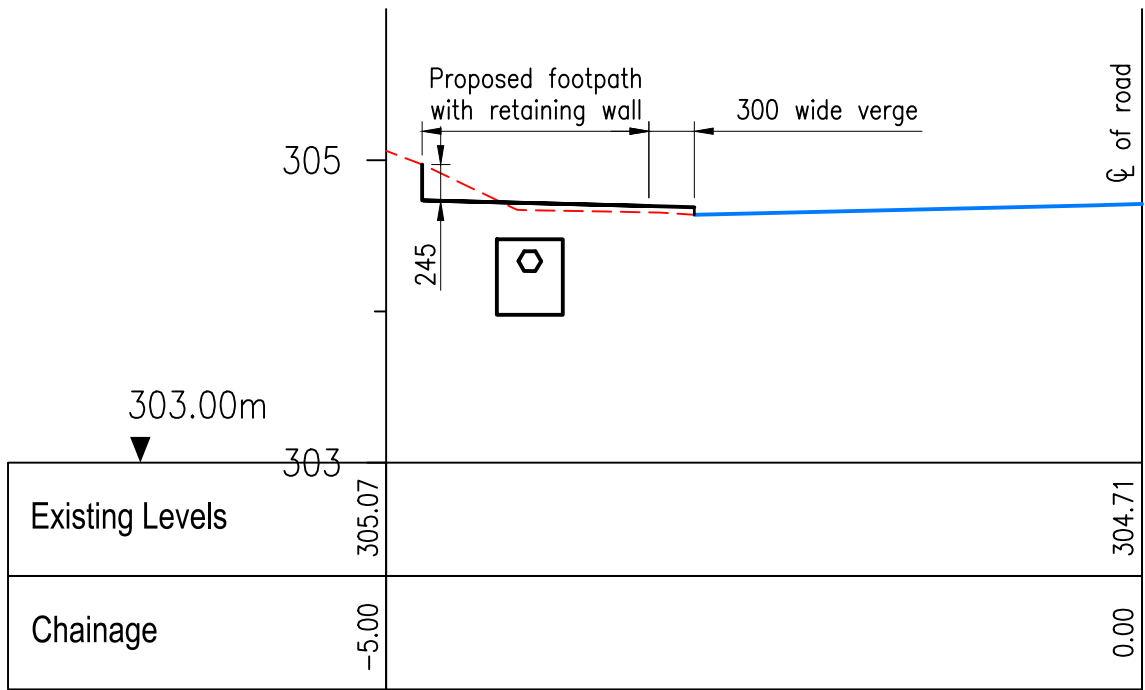

SECTION 8 - Ch137
Scale 1:50

D	07/06/18	KERBING AMENDED, GULLIES ADDED	DM	AM
C	11/08/16	FOOTPATH WIDTH AMENDED, DETAILS REVISED	DM	AM
B	28/06/16	FOOTPATH LOCATION & CROSS SECTIONS UPDATED	DM	AM
REV	DATE	REVISION	DRN	CHK

THIS DRAWING IS COPYRIGHT . DO NOT SCALE FROM THIS DRAWING.

Arch Henderson 1919

24 Bank Street, Inverness, IV1 1QU
Tel: 01463 719200 - Fax: 01463 719201
email: inverness@arch-henderson.co.uk
Web: www.arch-henderson.co.uk

Civil Engineers Architects Structural Engineers CDM Co-ordinators Environmental services Geotechnical services

Aberdeen Dundee Glasgow Lerwick Inverness Stromness Thurso

PROJECT :
STRATHDEARN COMMUNITY COUNCIL
TOMATIN PATHS NETWORK

TITLE :
ROAD PLAN & SECTIONS - OPTION 1
SHEET 1 OF 2

DRAWN : DM	DATE : 22/06/15	CHECKED : AM	AUTHORISED : AM
SCALE : (A1)	AS SHOWN	DRAWING STATUS :	

DO NOT SCALE	DRAWING No : 147048/06	REV : D
--------------	---------------------------	------------